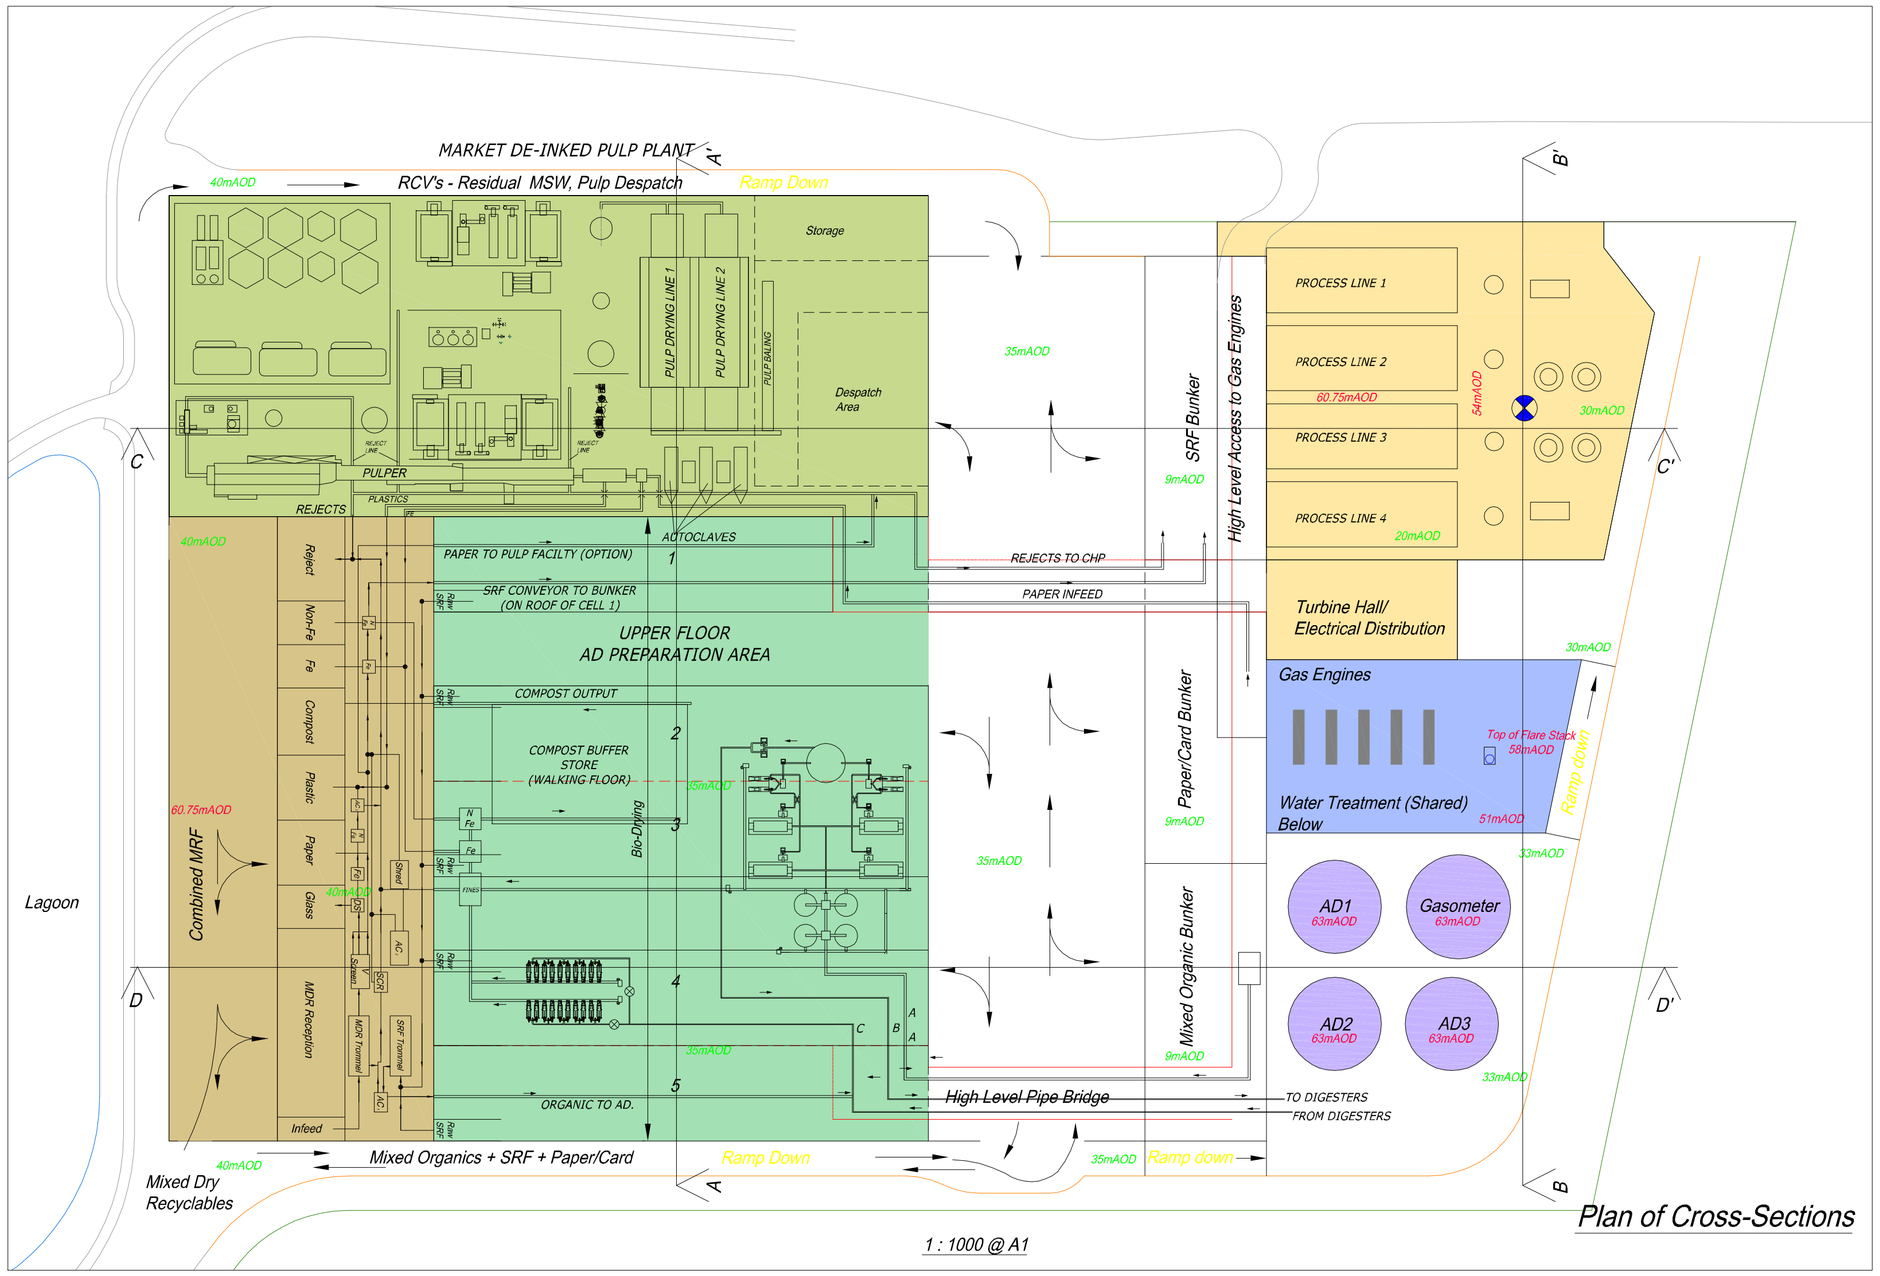

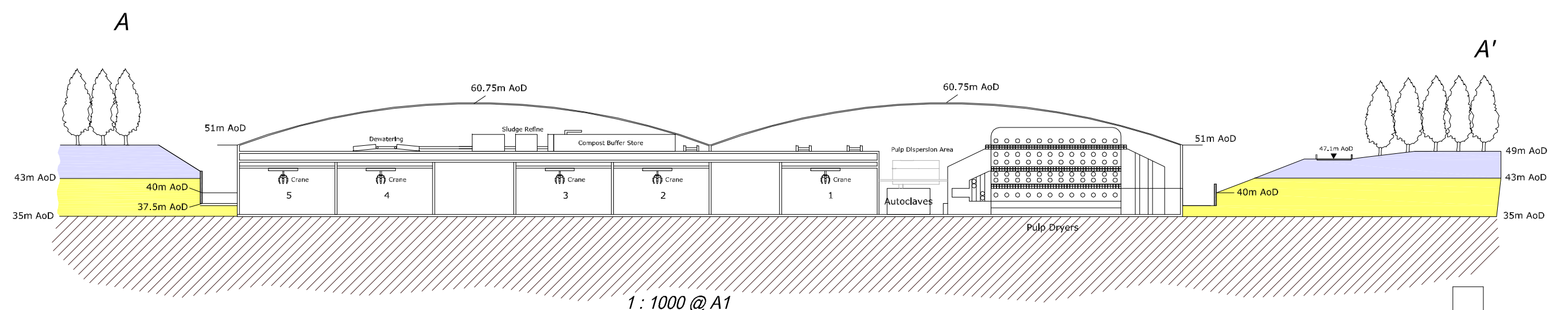

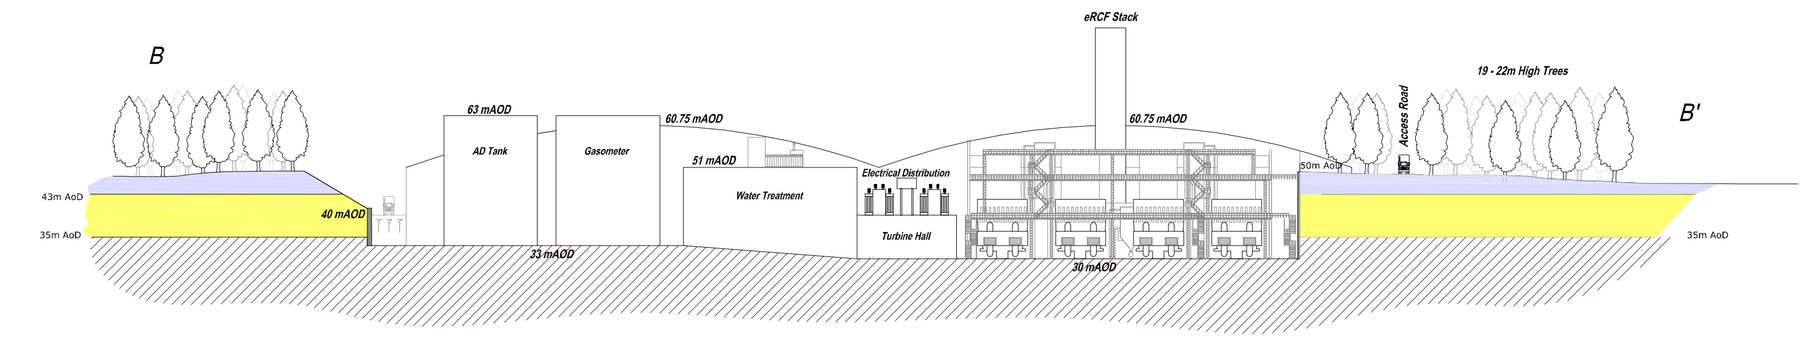

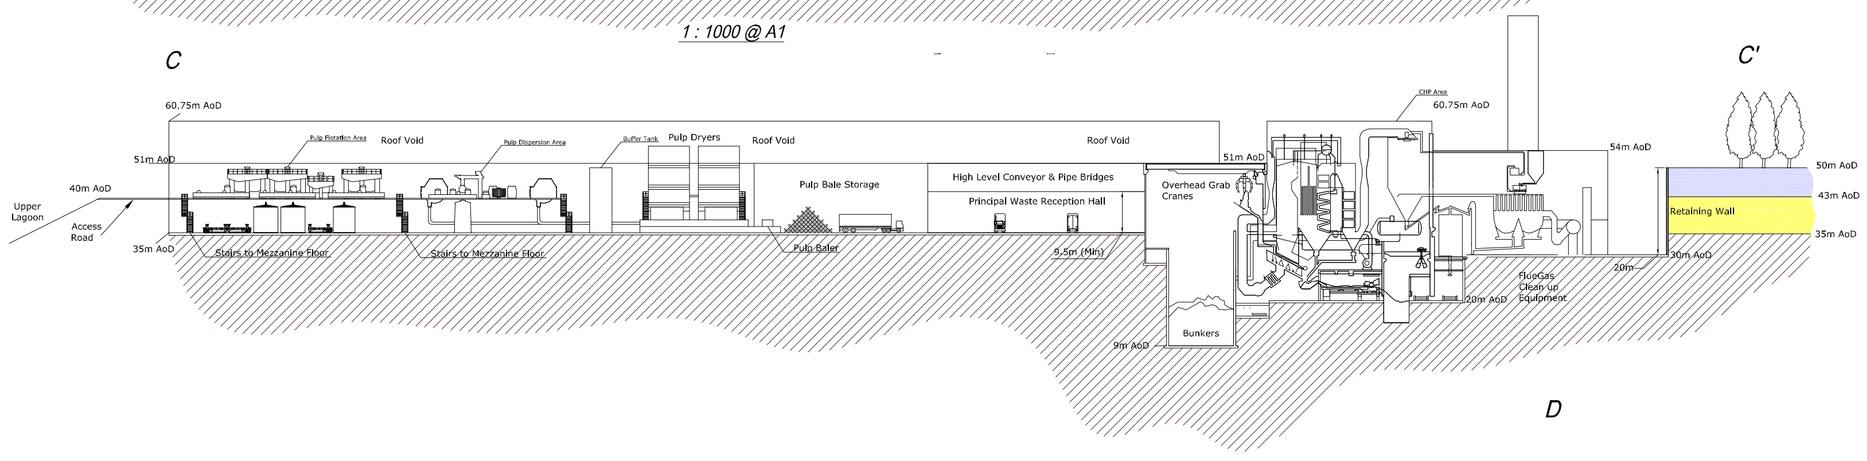

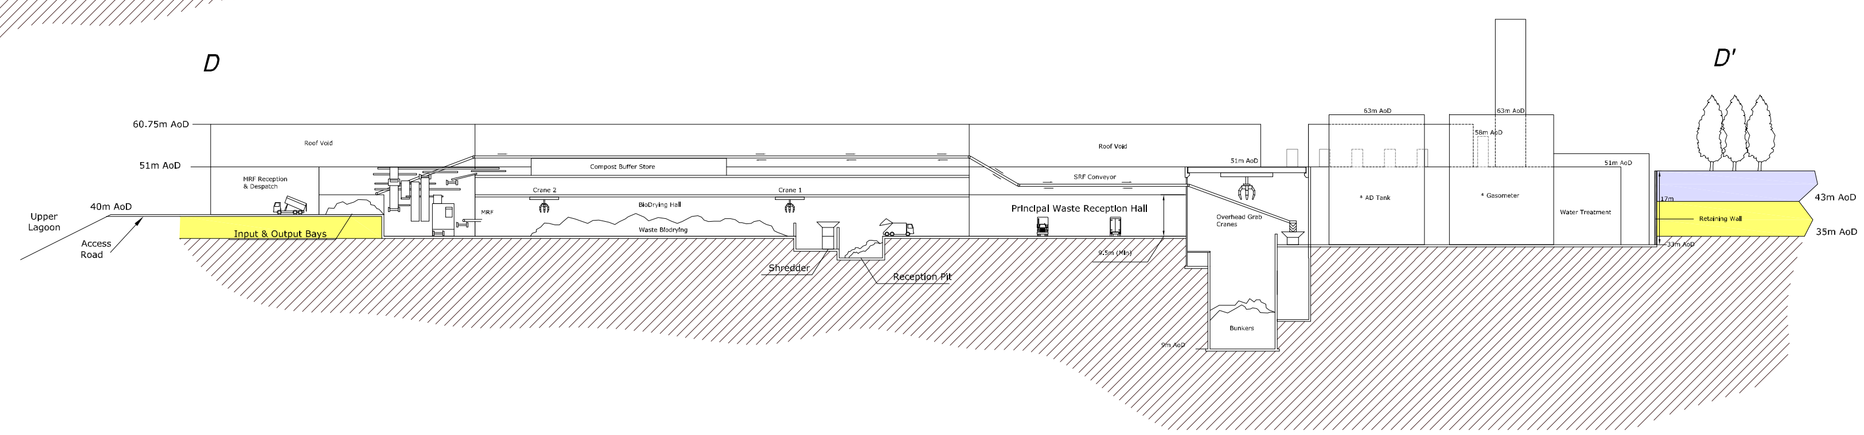

Rev	Description	PIM	Review Date
C	Revised Cross Sections	SJS	GEC 13/10/09
B	Updated Cross Sections	SJS	GEC 05/10/09
A	Dimension of arches changed.	SJS	SJS 20/10/08

Client: Gent Fairhead & Co. Limited

Project: Evolution of the Recycling & Composting Facility, Rivenhall Airfield

Title: eRCF Detailed Cross-Sections

Creator	Project Manager	Reviewer	Date
AJ	SJS	SJS	16/10/2008

File No.	Project No.
5300261	07514690074

Scale	Status
As Shown@A1	Issue

Drawing No.: 3-12 Rev.: C

Golder Associates
Kenneal House
77 Springfield Road
Chelmsford
Essex
UK
+44 (0)1245 291 949

© Golder Associates 2008