074 Gent Fairhead & Co Ltd\GRAPHICS\Background images\Plan and Cross section, rk\5-18 - 5300239 eRCF Preliminary Arrang

A

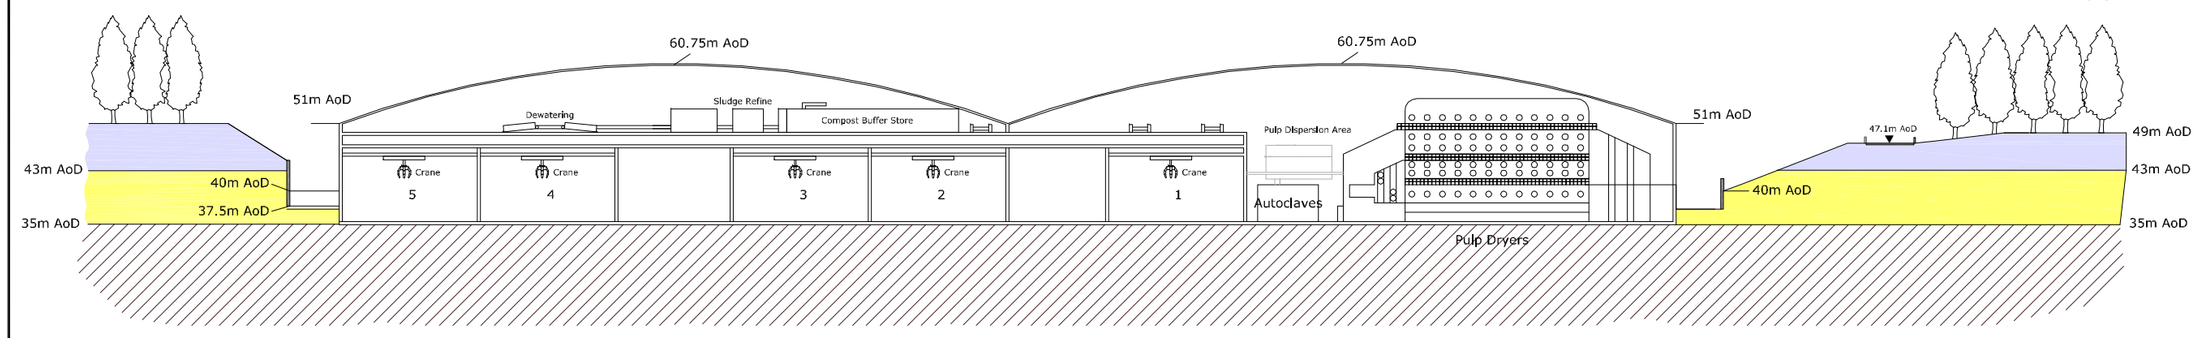

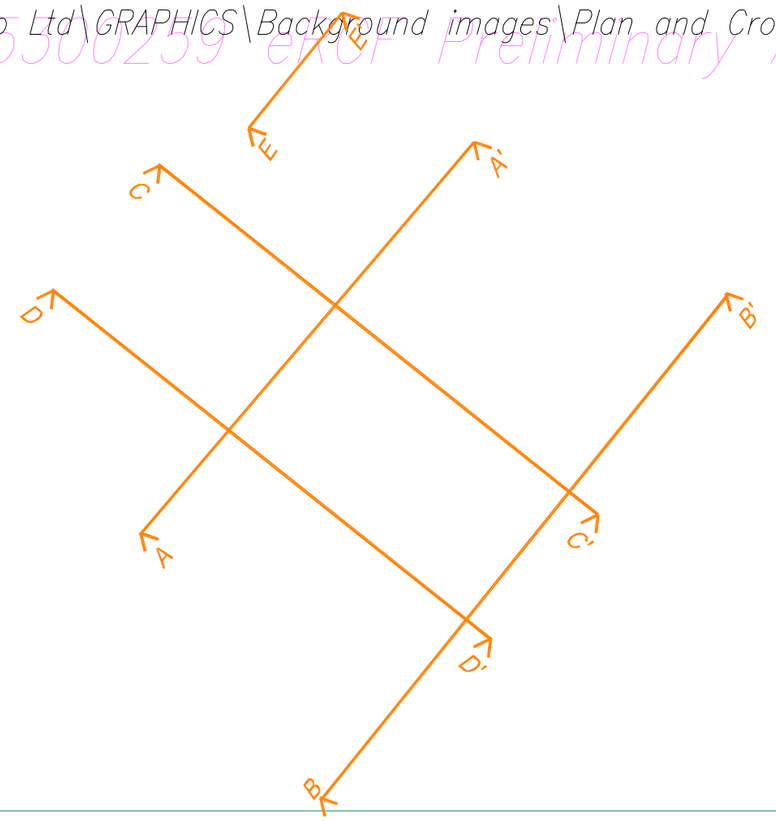

Plan of Cross-Sections

Not to Scale

B

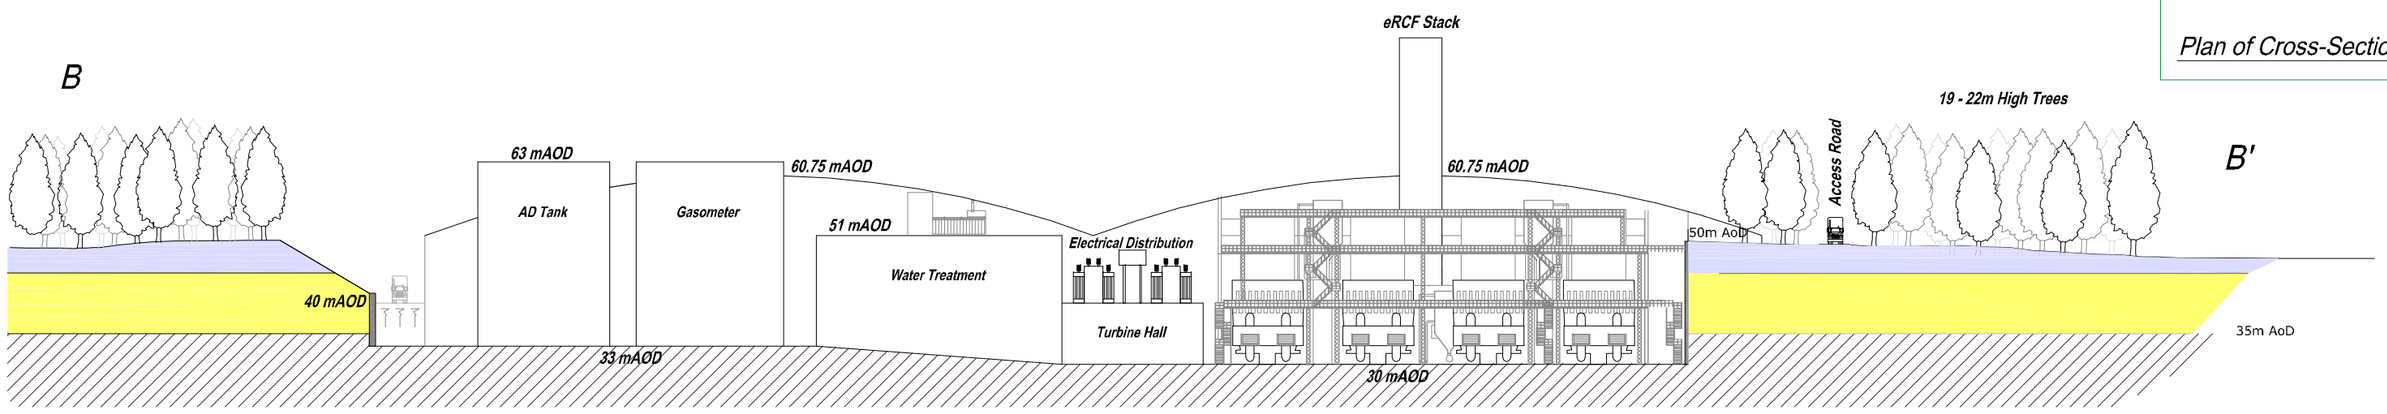

E

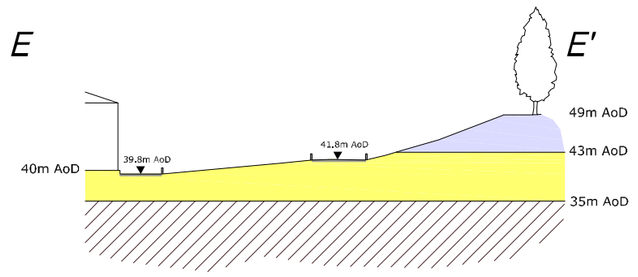

C

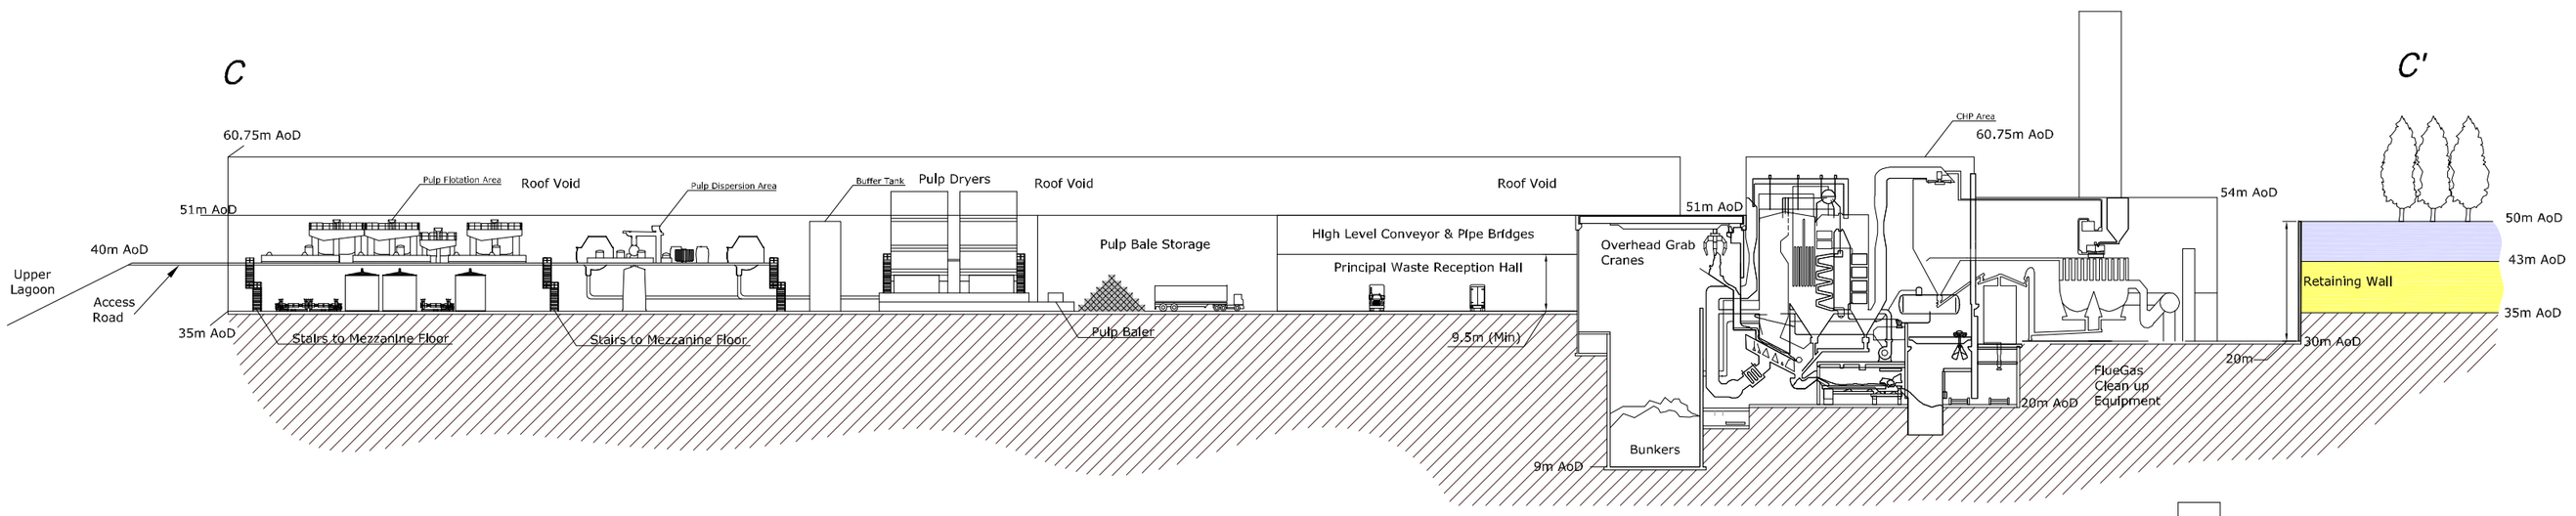

D

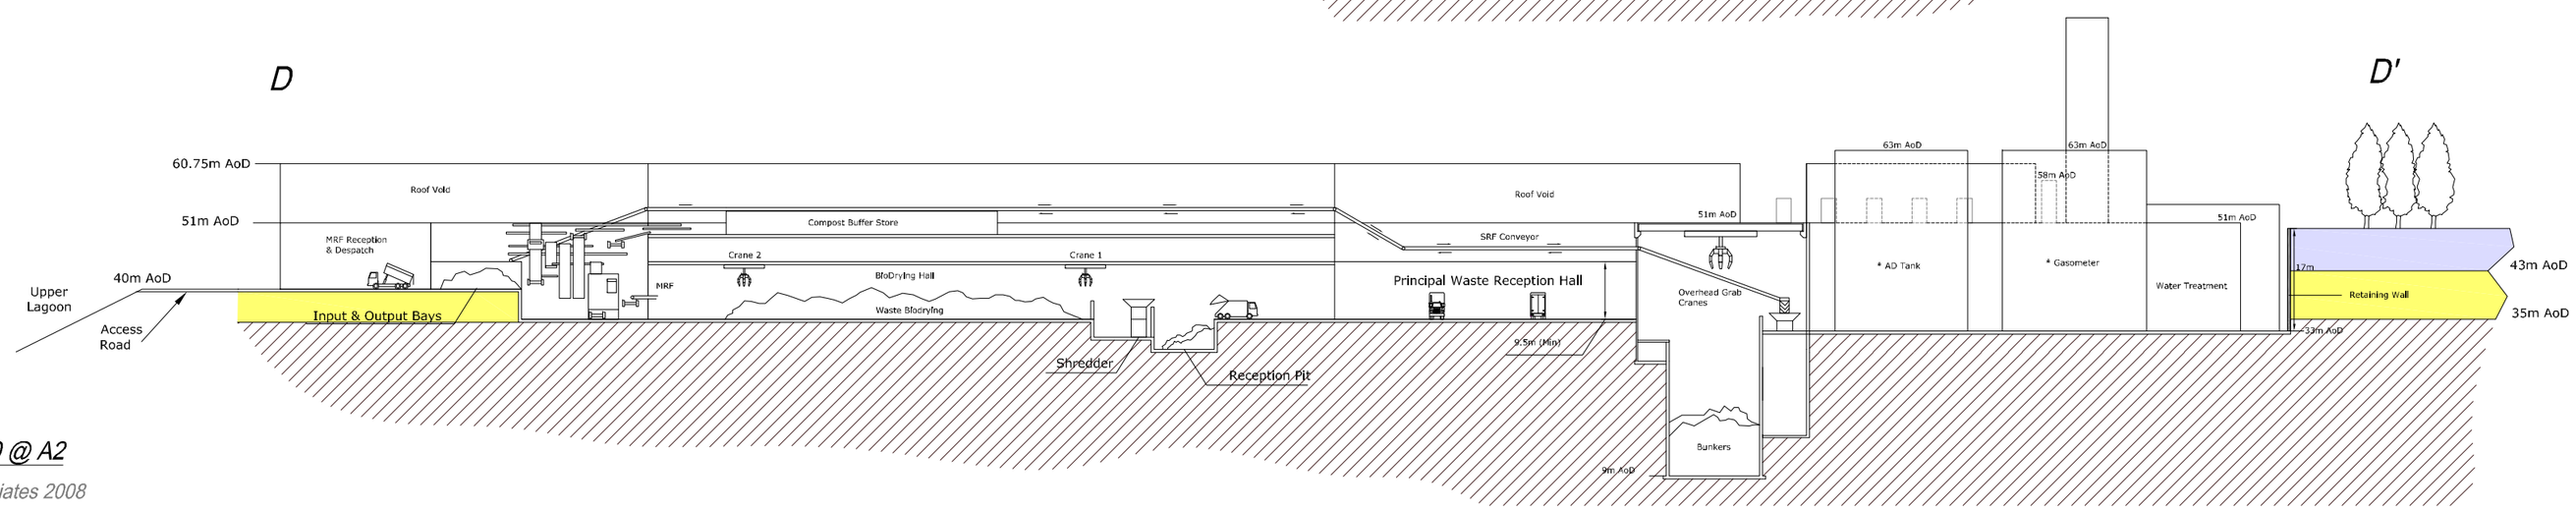

LONDON CLAY

KESGRAVE SAND & GRAVEL

BOULDER CLAY

* Shown for Completeness

Scale 1 : 1000 @ A2

© Golder Associates 2008

Rev	Description	PM	Review	Date
C	Revised Cross Sections	SJS	GEC	13/10/09
B	Additional Cross Sections Added	SJS	GEC	05/10/09
A	Dimension of Arches Changed.	SJS	SJS	20/10/08

Client: Gent Fairhead & Co. Limited

Project: Evolution of the Recycling & Composting Facility, Rivenhall Airfield

Title: eRCF General Arrangement

Creator	Project Manager	Reviewer	Date
AJ	SJS	SJS	20/10/2008

File No. 5300253 | Project No. 07514690074

Scale: As Shown@A2 | Status: Final

Drawing No. 3-8 | Rev C

Golder Associates
Kensal House
77 Springfield Road
Chelmsford
Essex
UK
+44 (0)1245 291 949