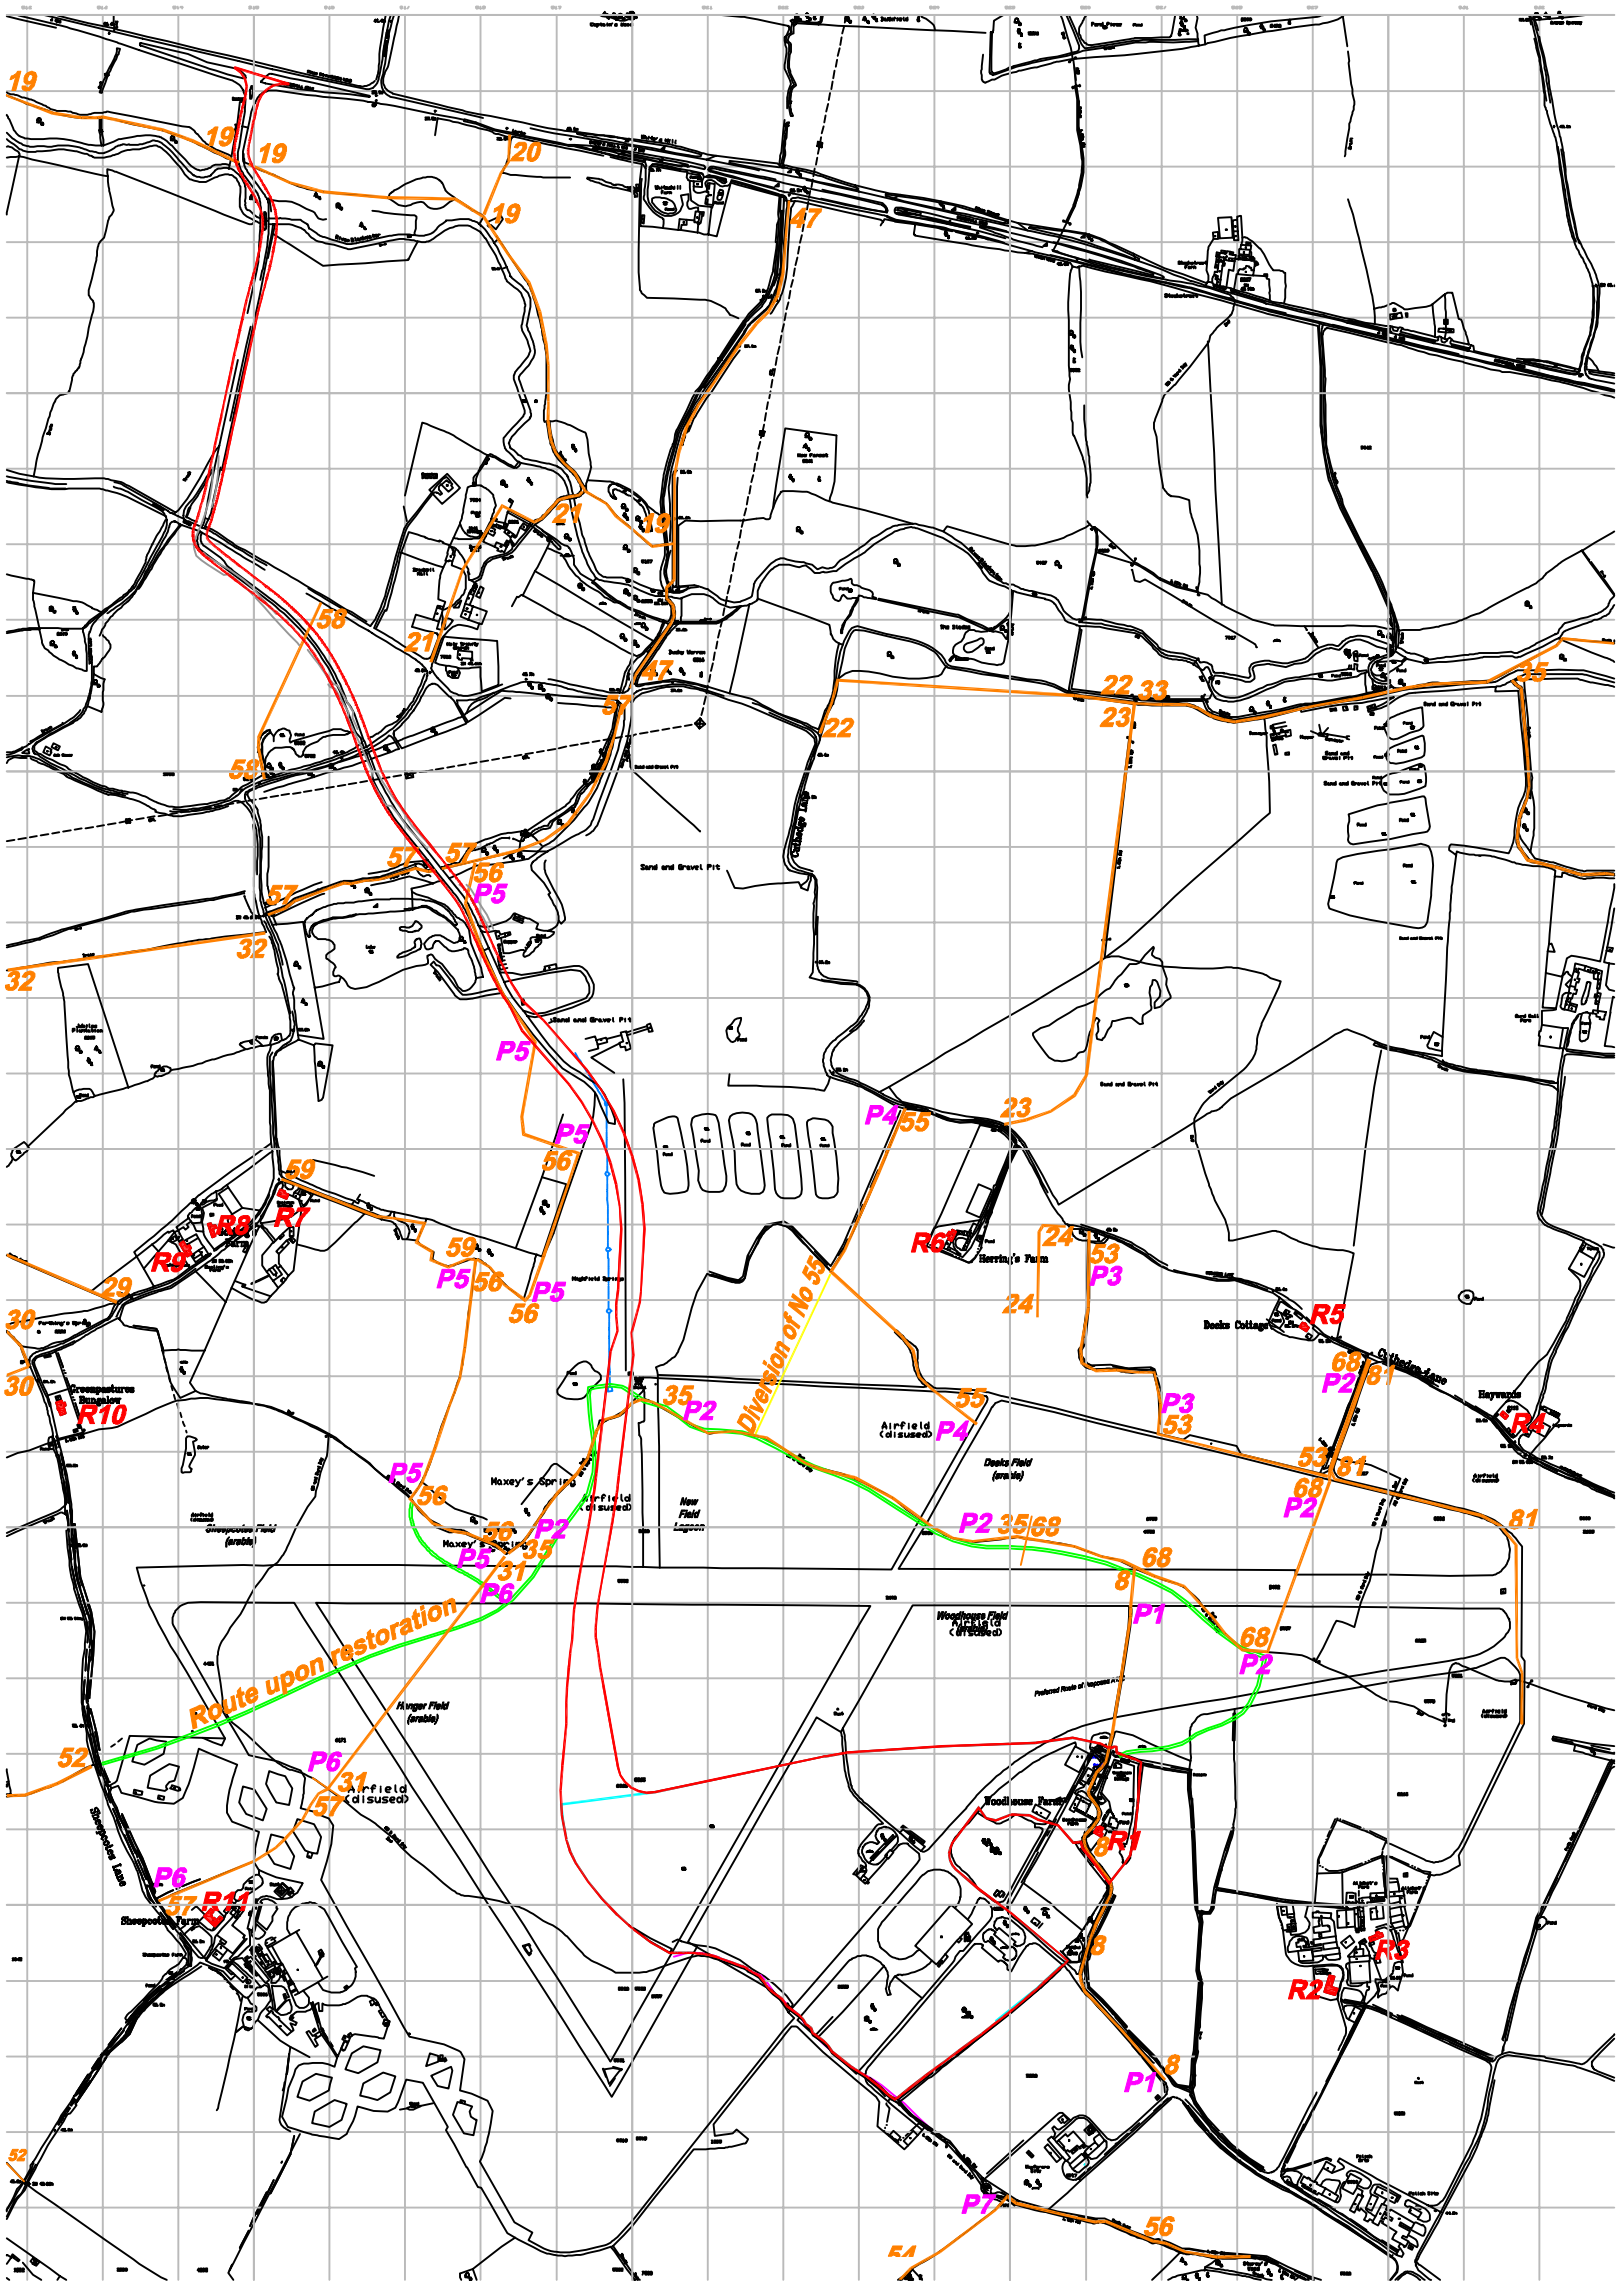

KEY

- SITE BOUNDARY
- 52 FOOTPATHS (with definitive number)
- P2 VISUAL RECEPTORS USING PUBLIC RIGHTS OF WAY
- R2 RESIDENTIAL VISUAL RECEPTORS

This drawing is reproduced from the Ordnance Survey Maps with the permission of the Controller of Her Majesty's Stationery Office. Crown Copyright. Licence Number AR27026R.

Golder Associates
8 Ashurst Court
London Road
Wheatley
Oxford
OX3 1ER
Tel: 01865 870000
Fax: 01865 870010
E-mail: oxford@golder.com

Client

Project: RIVENHALL AIRFIELD, BRAINTREE RECYCLING & COMPOSTING FACILITY

Title: FOOTPATHS AND VISUAL RECEPTORS

Project No. 07514690074	Checked SS	Scale 1:10,000	
File No.	Approved GMB	Status DRAFT	
Created By CM	Date JULY 2008	Figure No. 8.4	Revision -