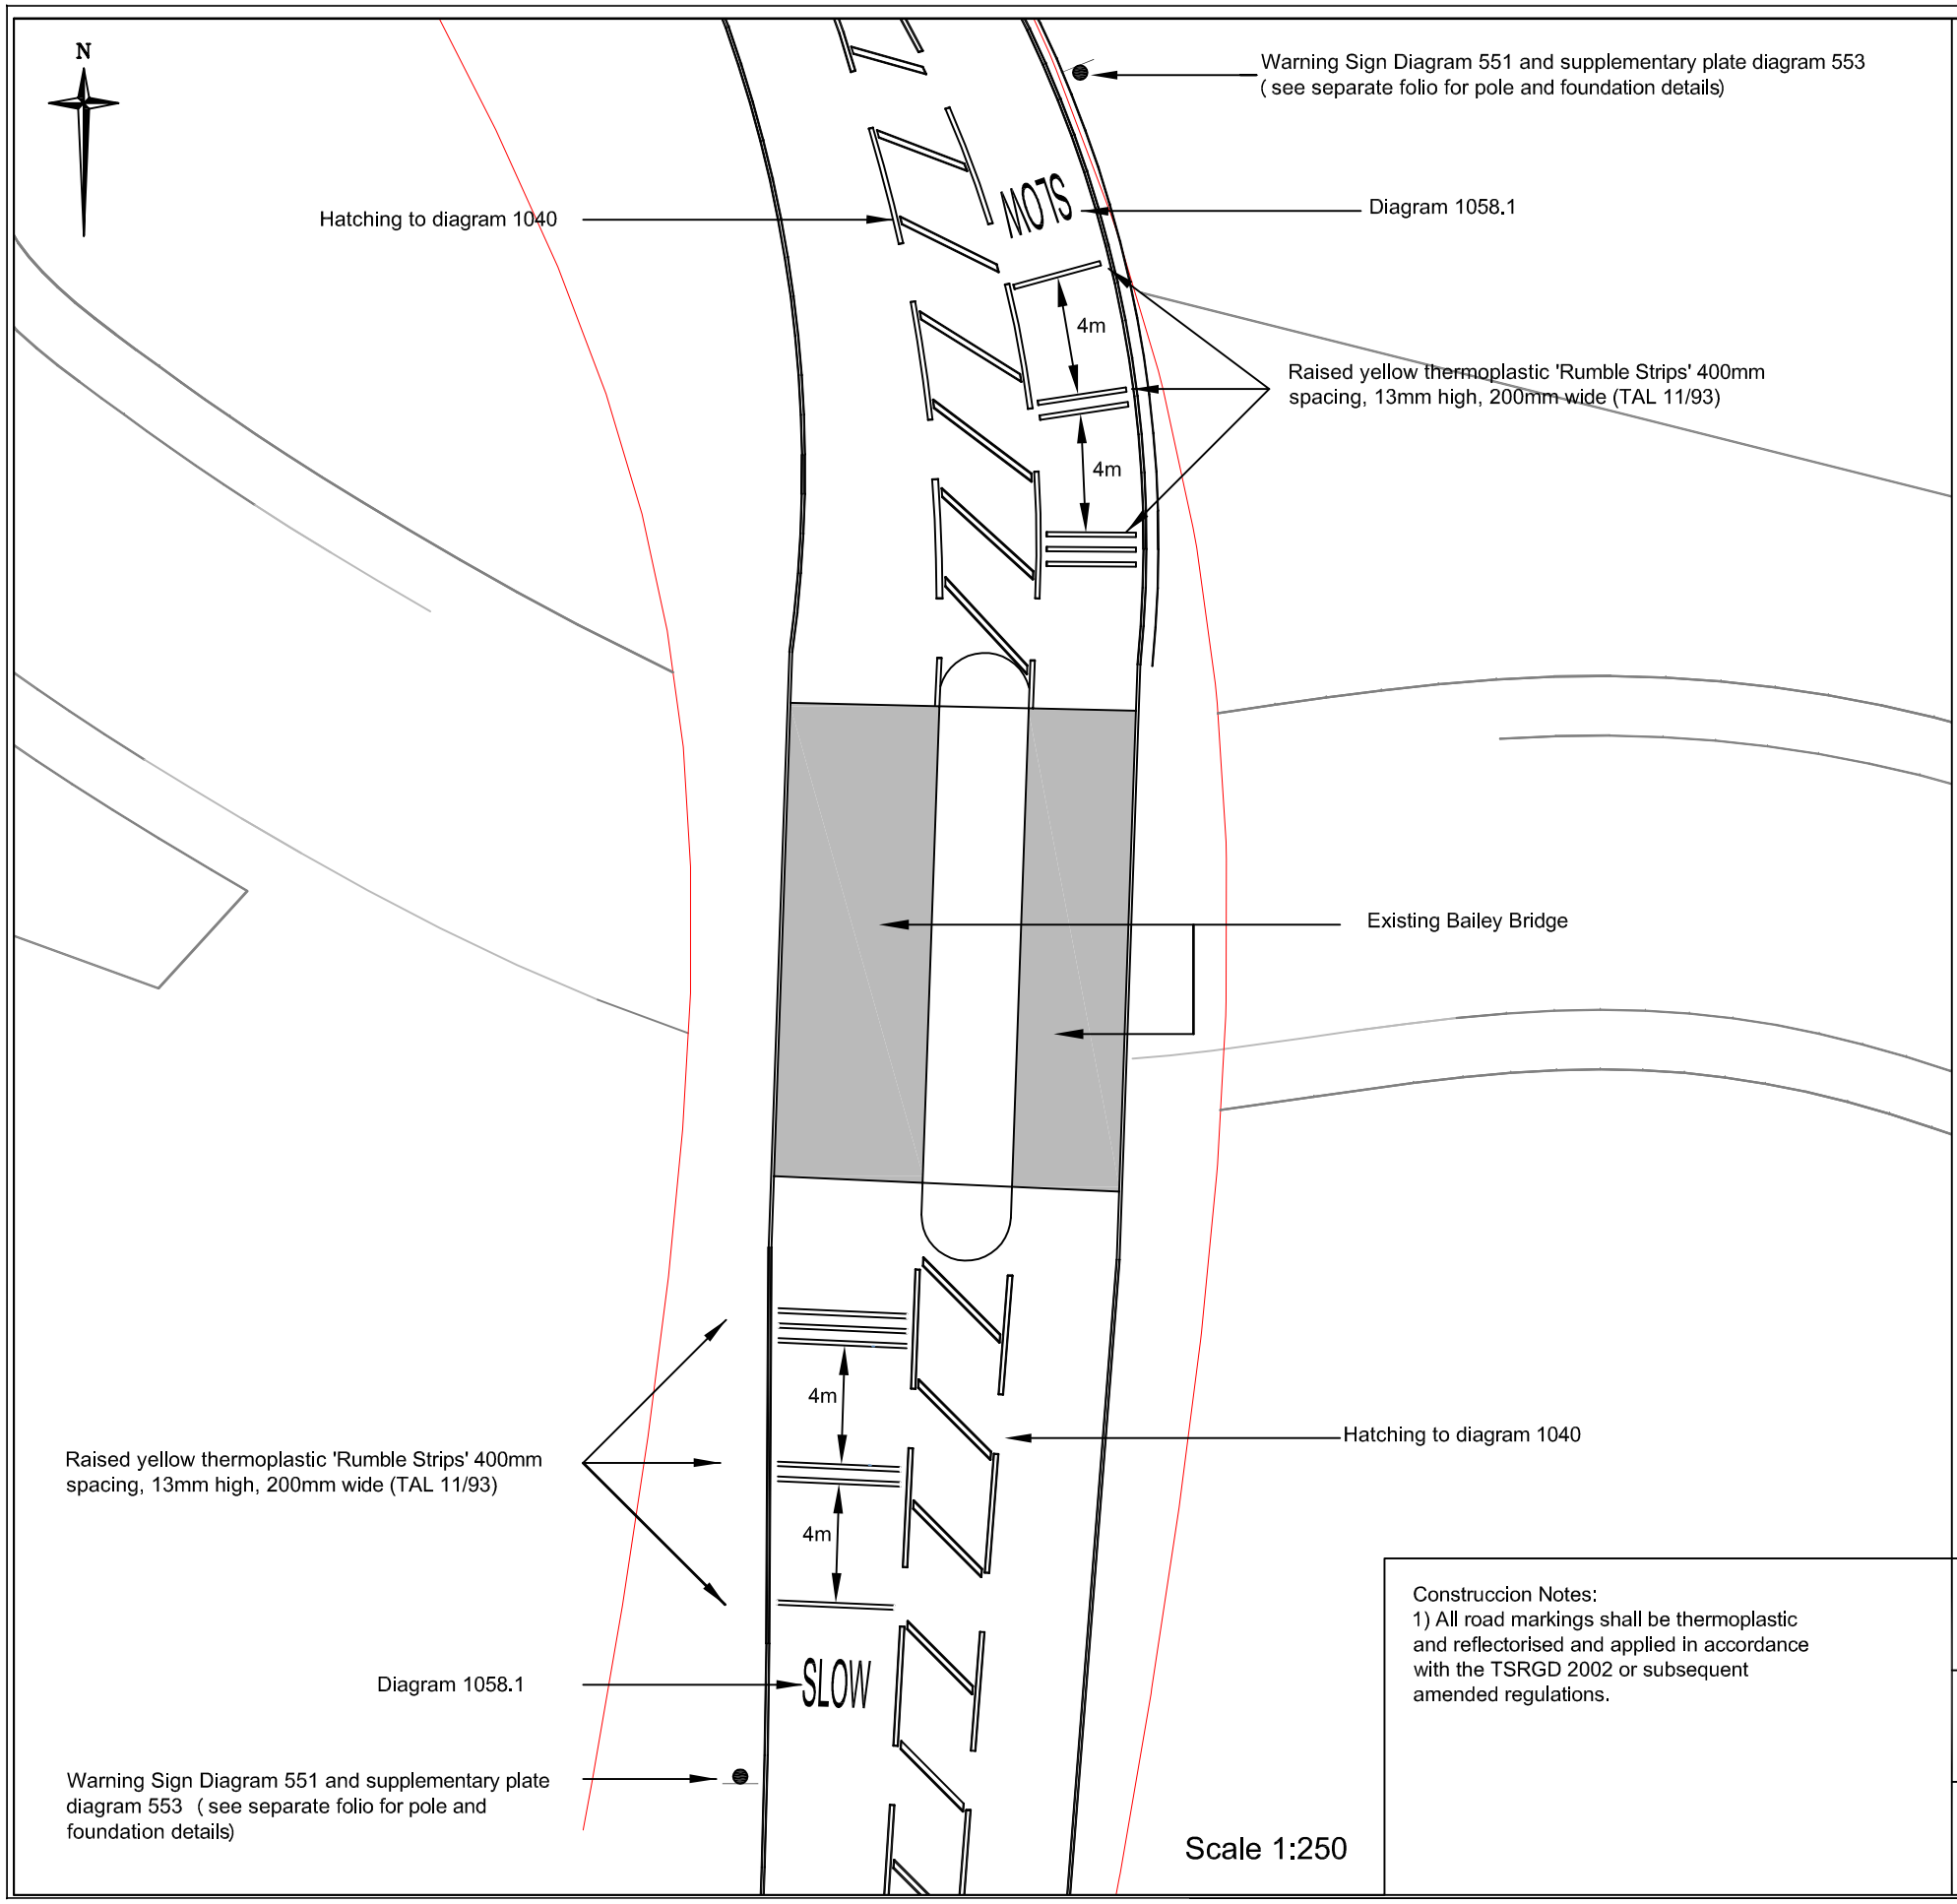

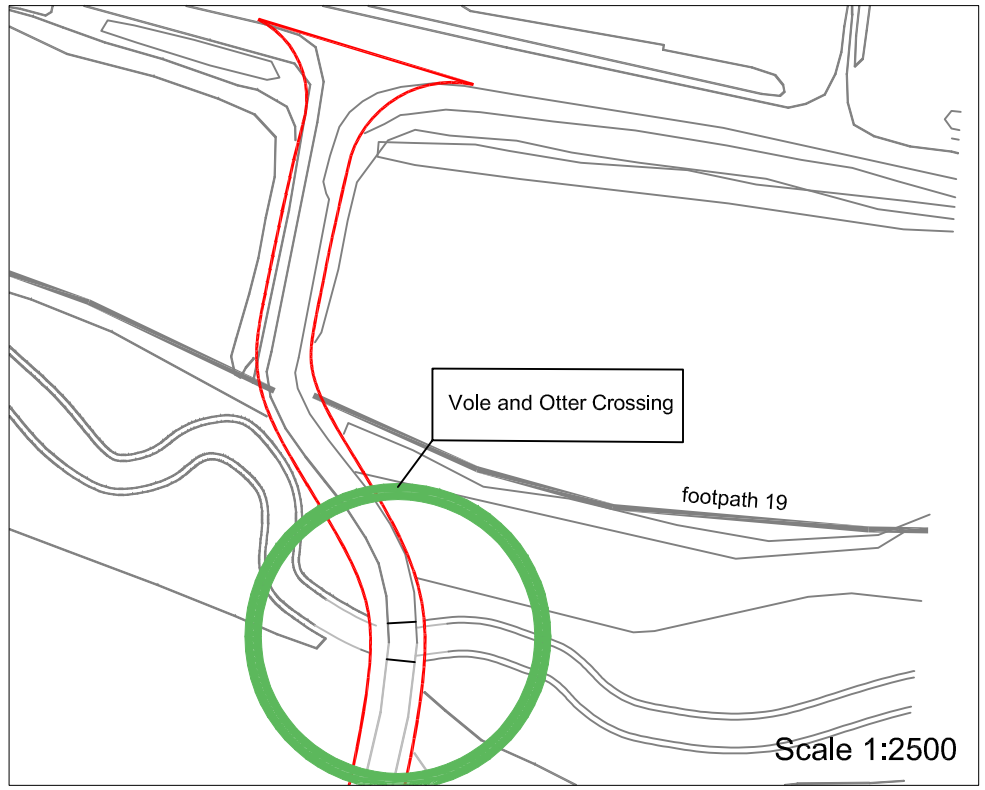

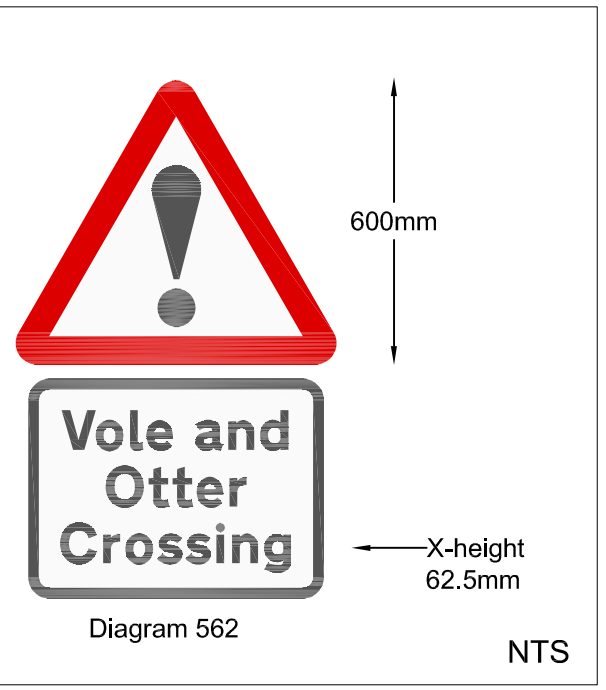

Construccion Notes:
1) All road markings shall be thermoplastic and reflectorised and applied in accordance with the TSRGD 2002 or subsequent amended regulations.

IT Project: RIVENHALL

Rev:		
C	Amended sign reference	24.07.15
B	Specifications added	03.10.14
A	Amended sign	23.09.14
Rev	Description	Date

Drawing Title: VOLE AND OTTER CROSSING

Sheet 1 of 1

Drawing No: IT569/S278/02

CAD File: IT569_S278_02.dwg

Date: JUNE 2014

Scale: VARIOUS

Client: GENT FAIRHEAD & CO LTD

Drawn by: EC

Approved by: SW

A3

Notes:
Dimensions should not be scaled from this drawing.
The contents of this drawing are confidential, should you receive this drawing in error please return it to Intermodal Transportation at the address printed.

Reproduced from Ordnance Survey Superplan Data
Crown copyright (2006)
All rights reserved.
License No: 100019582

Intermodal TRANSPORTATION
Hunters Court
Debden Road
Saffron Walden
Essex CB11 4AA
Tel: +44 (0)1799 529529
Fax: +44 (0)1799 529530
e: enquiries@inter-modal.co.uk